RECORD OF SURVEY

CENTERLINE OF PORTIONS OF PAGE MILL ROAD
AND CENTRAL DRIVE AS SHOWN ON
VAULT MAP NO. 2915 SANTA CLARA COUNTY SURVEYORS OFFICE
AND AS DESCRIBED IN DEEDS AND DOCUMENTS OF
ADJACENT OWNERS
LYING WITHIN THE
UNINCORPORATED AREA OF SANTA CLARA COUNTY
AND
THE TOWN OF LOS ALTOS HILLS
SANTA CLARA COUNTY, CALIFORNIA

SCALE: 1"=30' JANUARY, 2009

THIS MAP IS BEING FILED IN ACCORDANCE WITH
SECTION 8762(B)(1)THRU(5) OF THE PROFESSIONAL LAND SURVEYORS ACT
ALL DISTANCES ARE IN FEET AND DECIMALS THEREOF

BASIS OF BEARINGS

THE BEARING S48°36'00"W OF THE CENTERLINE
OF PAGE MILL ROAD AS SHOWN ON MAP OF
CORITA VINEYARD, BOOK "K" MAPS, PAGE 84
SANTA CLARA COUNTY RECORDS

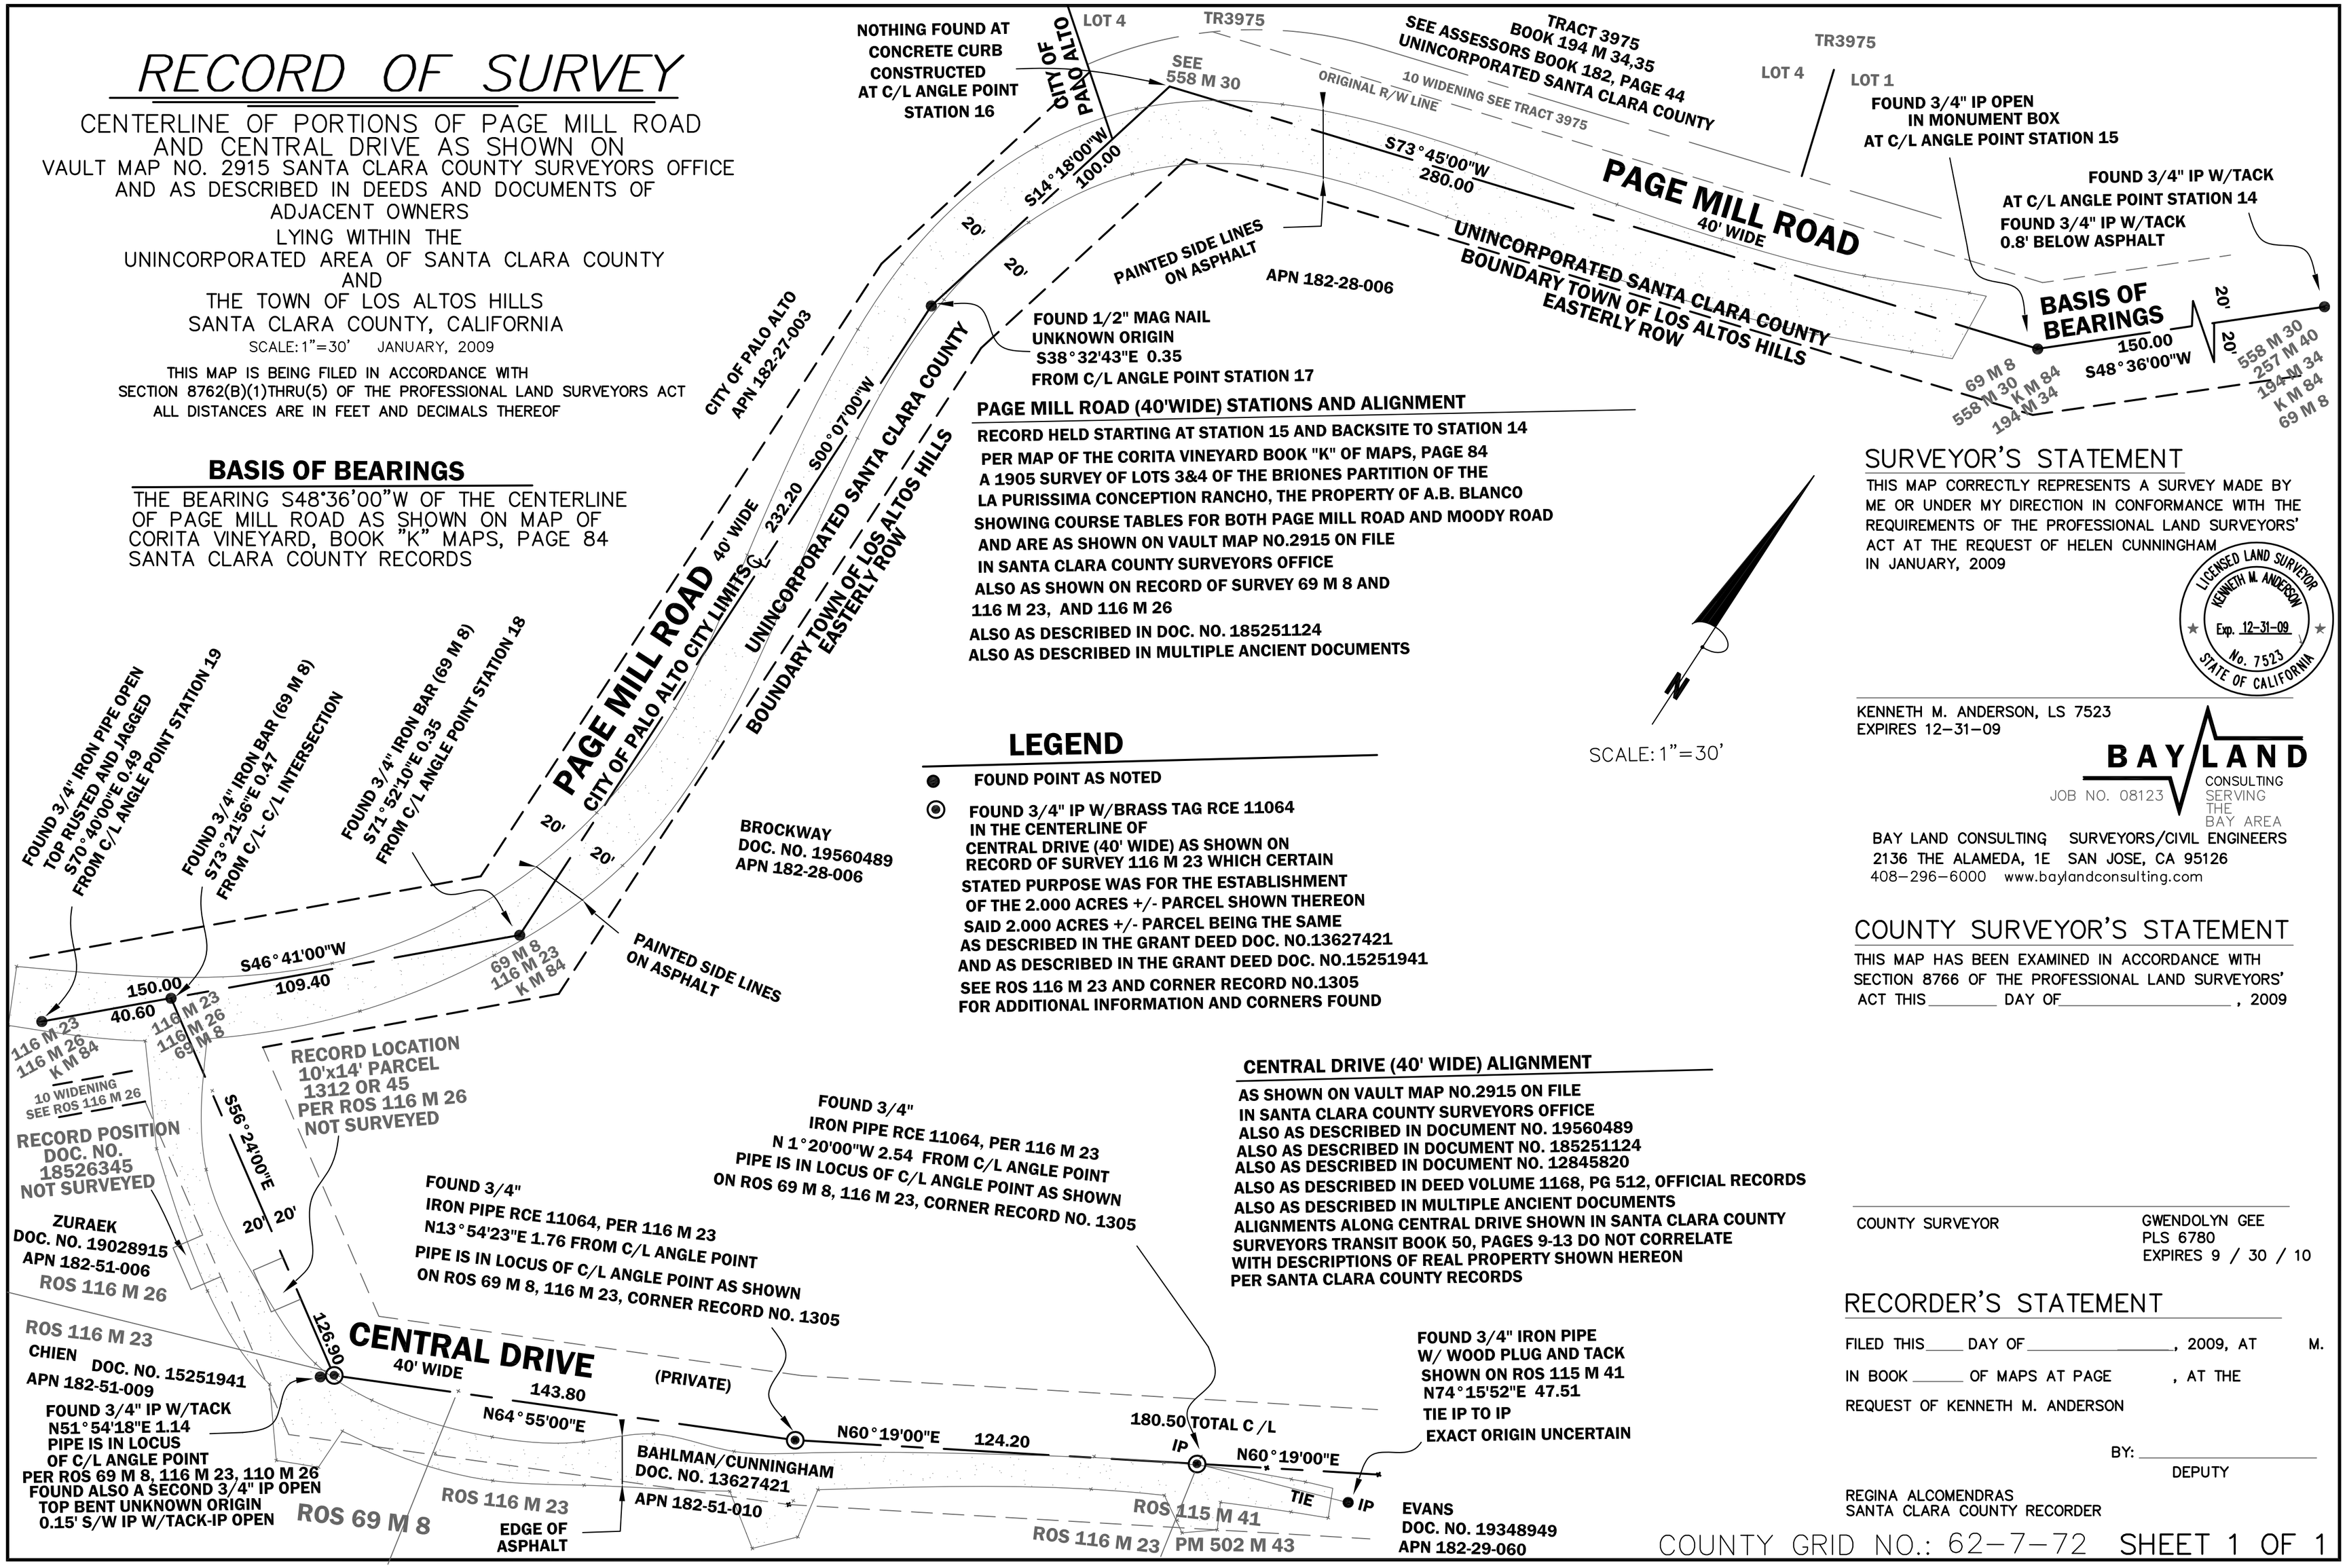

PAGE MILL ROAD (40'WIDE) STATIONS AND ALIGNMENT

RECORD HELD STARTING AT STATION 15 AND BACKSITE TO STATION 14
PER MAP OF THE CORITA VINEYARD BOOK "K" OF MAPS, PAGE 84
A 1905 SURVEY OF LOTS 3&4 OF THE BRIONES PARTITION OF THE
LA PURISSIMA CONCEPTION RANCHO, THE PROPERTY OF A.B. BLANCO
SHOWING COURSE TABLES FOR BOTH PAGE MILL ROAD AND MOODY ROAD
AND ARE AS SHOWN ON VAULT MAP NO.2915 ON FILE
IN SANTA CLARA COUNTY SURVEYORS OFFICE
ALSO AS SHOWN ON RECORD OF SURVEY 69 M 8 AND
116 M 23, AND 116 M 26
ALSO AS DESCRIBED IN DOC. NO. 185251124
ALSO AS DESCRIBED IN MULTIPLE ANCIENT DOCUMENTS

LEGEND

- ● FOUND POINT AS NOTED
- ◉ FOUND 3/4" IP W/BRASS TAG RCE 11064 IN THE CENTERLINE OF CENTRAL DRIVE (40' WIDE) AS SHOWN ON RECORD OF SURVEY 116 M 23 WHICH CERTAIN STATED PURPOSE WAS FOR THE ESTABLISHMENT OF THE 2.000 ACRES +/- PARCEL SHOWN THEREON SAID 2.000 ACRES +/- PARCEL BEING THE SAME AS DESCRIBED IN THE GRANT DEED DOC. NO.13627421 AND AS DESCRIBED IN THE GRANT DEED DOC. NO.15251941 SEE ROS 116 M 23 AND CORNER RECORD NO.1305 FOR ADDITIONAL INFORMATION AND CORNERS FOUND

CENTRAL DRIVE (40' WIDE) ALIGNMENT

AS SHOWN ON VAULT MAP NO.2915 ON FILE
IN SANTA CLARA COUNTY SURVEYORS OFFICE
ALSO AS DESCRIBED IN DOCUMENT NO. 19560489
ALSO AS DESCRIBED IN DOCUMENT NO. 185251124
ALSO AS DESCRIBED IN DOCUMENT NO. 12845820
ALSO AS DESCRIBED IN DEED VOLUME 1168, PG 512, OFFICIAL RECORDS
ALSO AS DESCRIBED IN MULTIPLE ANCIENT DOCUMENTS
ALIGNMENTS ALONG CENTRAL DRIVE SHOWN IN SANTA CLARA COUNTY
SURVEYORS TRANSIT BOOK 50, PAGES 9-13 DO NOT CORRELATE
WITH DESCRIPTIONS OF REAL PROPERTY SHOWN HEREON
PER SANTA CLARA COUNTY RECORDS

SURVEYOR'S STATEMENT

THIS MAP CORRECTLY REPRESENTS A SURVEY MADE BY
ME OR UNDER MY DIRECTION IN CONFORMANCE WITH THE
REQUIREMENTS OF THE PROFESSIONAL LAND SURVEYORS'
ACT AT THE REQUEST OF HELEN CUNNINGHAM
IN JANUARY, 2009

LICENSED LAND SURVEYOR
KENNETH M. ANDERSON
Exp. 12-31-09
No. 7523
STATE OF CALIFORNIA

KENNETH M. ANDERSON, LS 7523
EXPIRES 12-31-09

BAYLAND
CONSULTING SERVING THE BAY AREA
JOB NO. 08123

BAY LAND CONSULTING SURVEYORS/CIVIL ENGINEERS
2136 THE ALAMEDA, 1E SAN JOSE, CA 95126
408-296-6000 www.baylandconsulting.com

COUNTY SURVEYOR'S STATEMENT

THIS MAP HAS BEEN EXAMINED IN ACCORDANCE WITH
SECTION 8766 OF THE PROFESSIONAL LAND SURVEYORS'
ACT THIS _____ DAY OF _____, 2009

COUNTY SURVEYOR GWENDOLYN GEE
PLS 6780
EXPIRES 9 / 30 / 10

RECORDER'S STATEMENT

FILED THIS____ DAY OF _____, 2009, AT M.
IN BOOK _____ OF MAPS AT PAGE , AT THE
REQUEST OF KENNETH M. ANDERSON

BY: _____
DEPUTY

REGINA ALCOMENDRAS
SANTA CLARA COUNTY RECORDER

COUNTY GRID NO.: 62-7-72 SHEET 1 OF 1